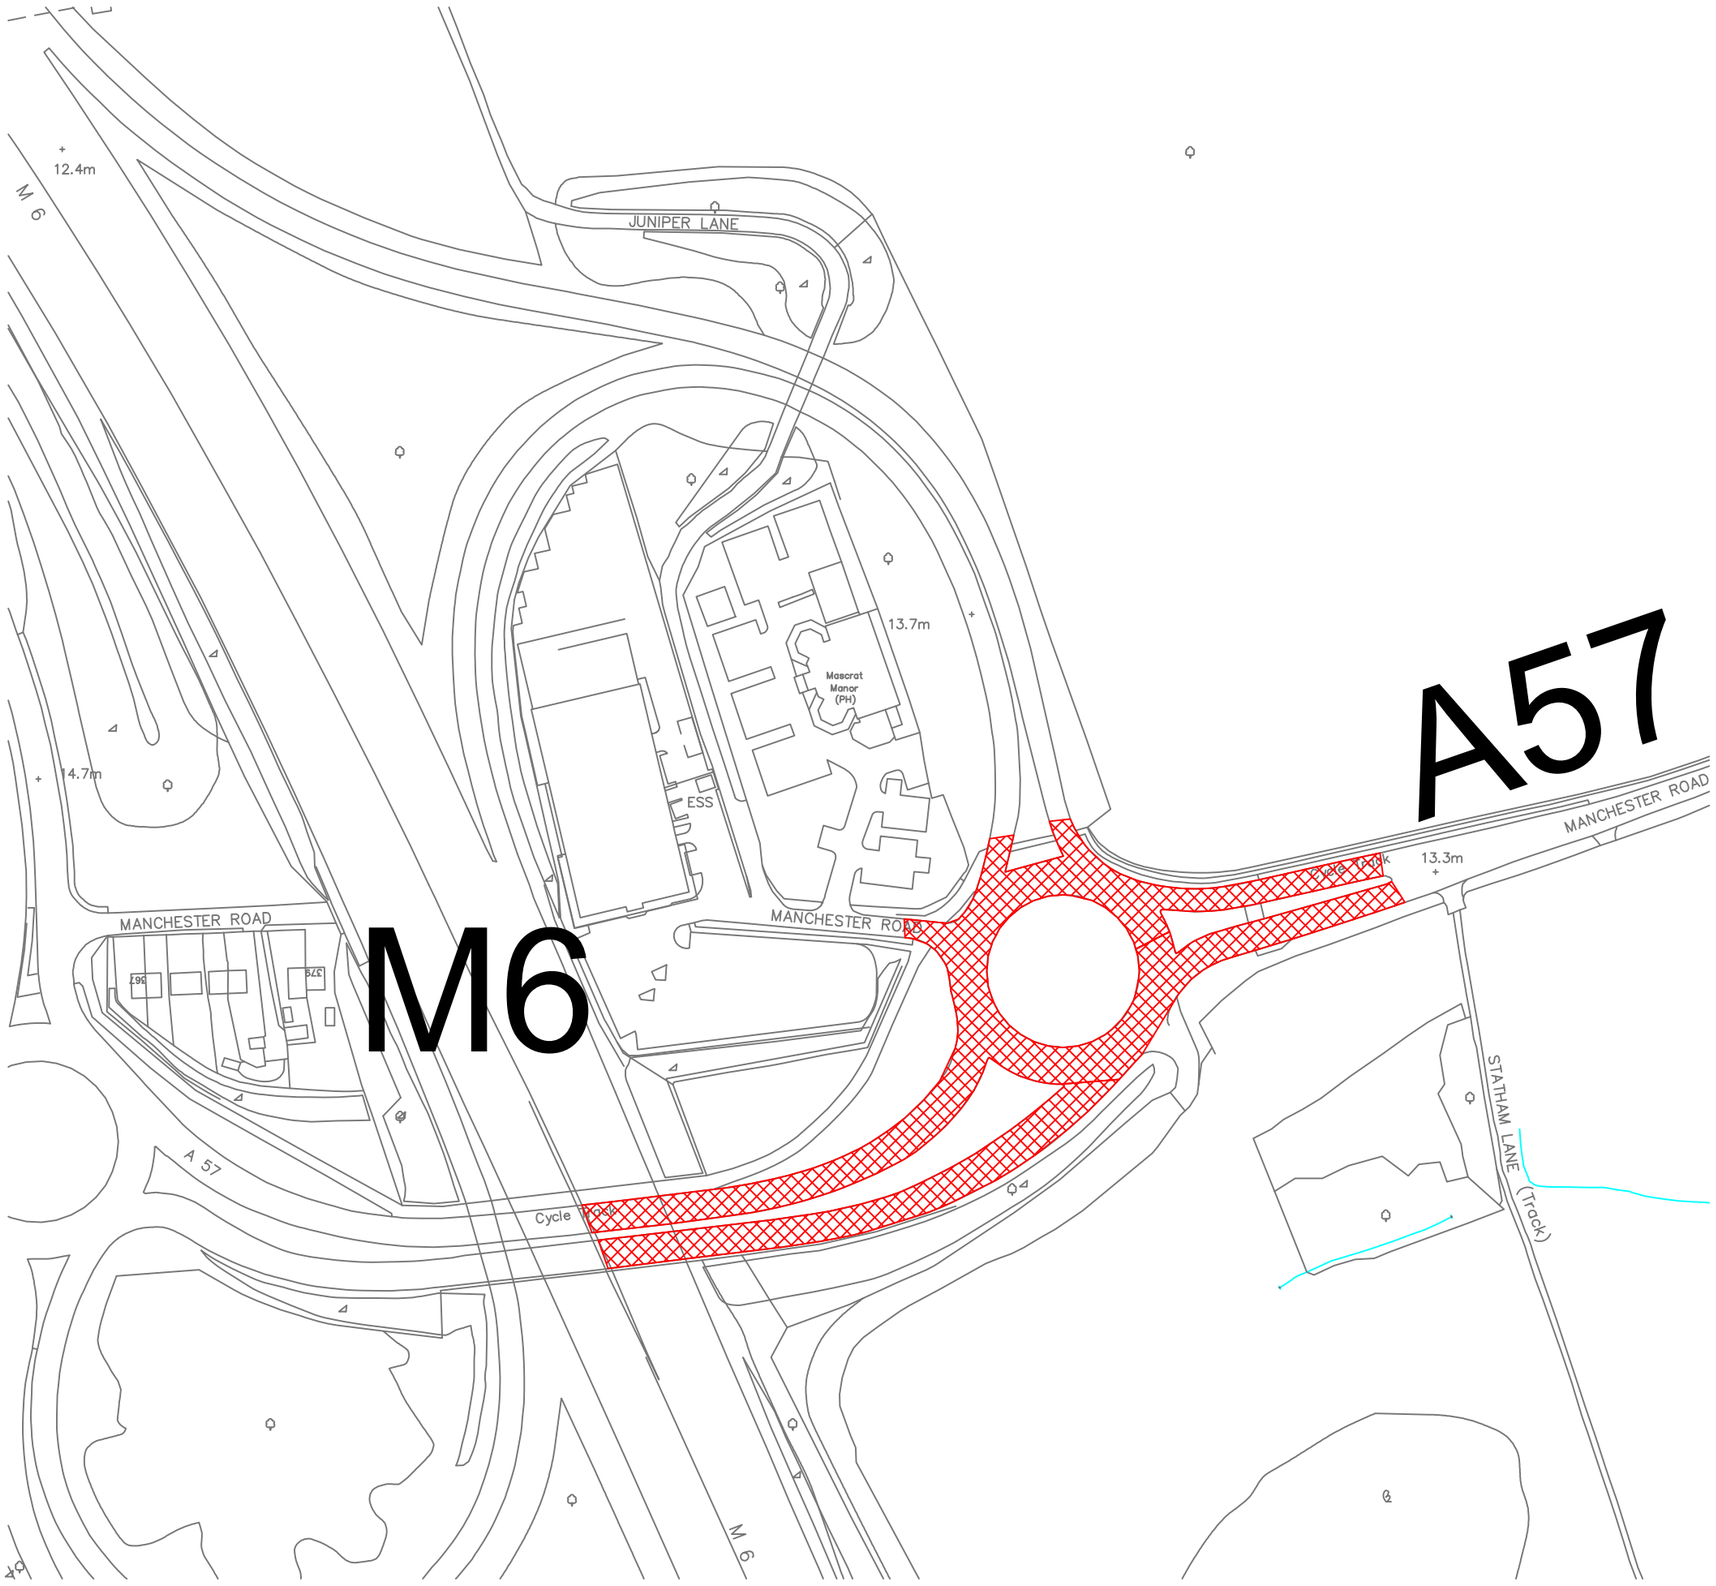

NOTES

Scheme Extents

© Crown copyright and database right 2019.
Ordnance Survey 100022848.

Revn.	Revision Details	Rev by	Chk by	Date:

WARRINGTON
Borough Council

Environment and Transport Directorate
New Town House, Buttermarket Street, Warrington WA1 2NH

Project
Warrington Borough Council Local Highways Challenge Fund Bid Submission 2019/20

Drawing Title
Proposed Scheme: CF5 - A57 roundabouts M6 jnt 21 (Eastside)

Drawn by J S Dawson-Parry e-mail jparry@warrington.gov.uk
Approved by J W Turton Telephone 01925 442534
Date 21 October 2019 Fax 01925 443255
Sheet 1 of 1

Scales: Not to Scale
Drawing No.: 15/CF5
Phase / Revision

AutoCAD File Ref: 15 - CF5 A57 M6 Roundabouts.dwg