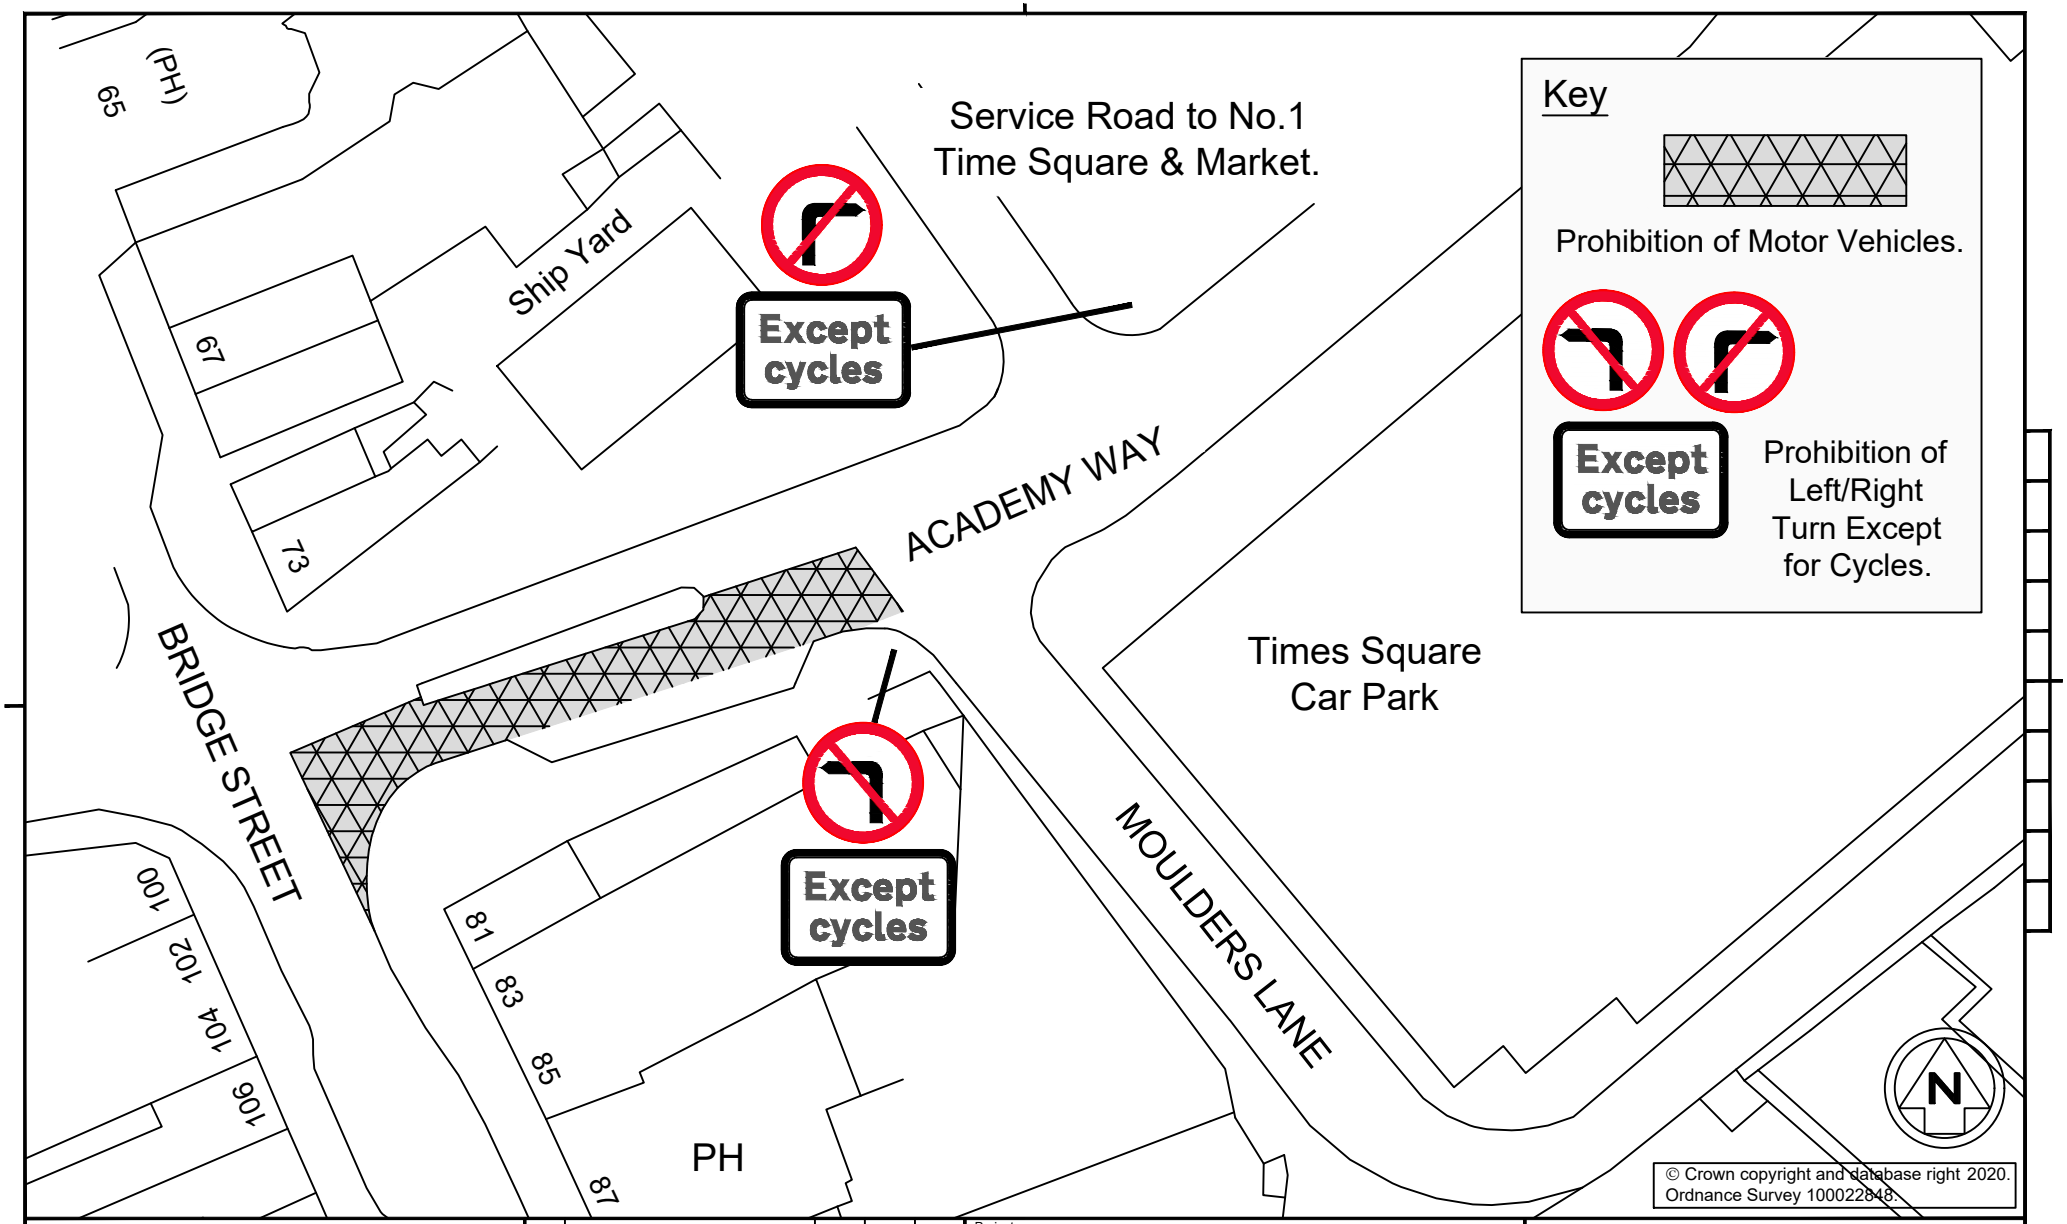

© Crown copyright and database right 2020.
Ordnance Survey 100022848.

WARRINGTON
Borough Council

Environment and Transport Directorate
New Town House, Buttermarket Street, Warrington WA1 2NH

Revn.	Revision Details	Rev by	Chk by	Date:

Project
Academy Way / Moulders Lane, Warrington

Proposed Prohibition of Motor Vehicles (Except Cycles), POLT, PORT

Drawing Title
The Borough of Warrington (Town Centre) (Various Revocations & Moving Restrictions) Order 2020.

Drawn by	D.W	e-mail	x-john.barnes@warrington.gov.uk
Approved by	M.T	Telephone	01925 443415
Date	18/11/2020	Fax	01925 443255
Sheet	1 of 2		

Scales	Drawing No.	Phase / Revision
NTS	E/TMRS/TRO965/4	

AutoCAD File Ref: Moulders Lane Moving & Amend 35.dwg