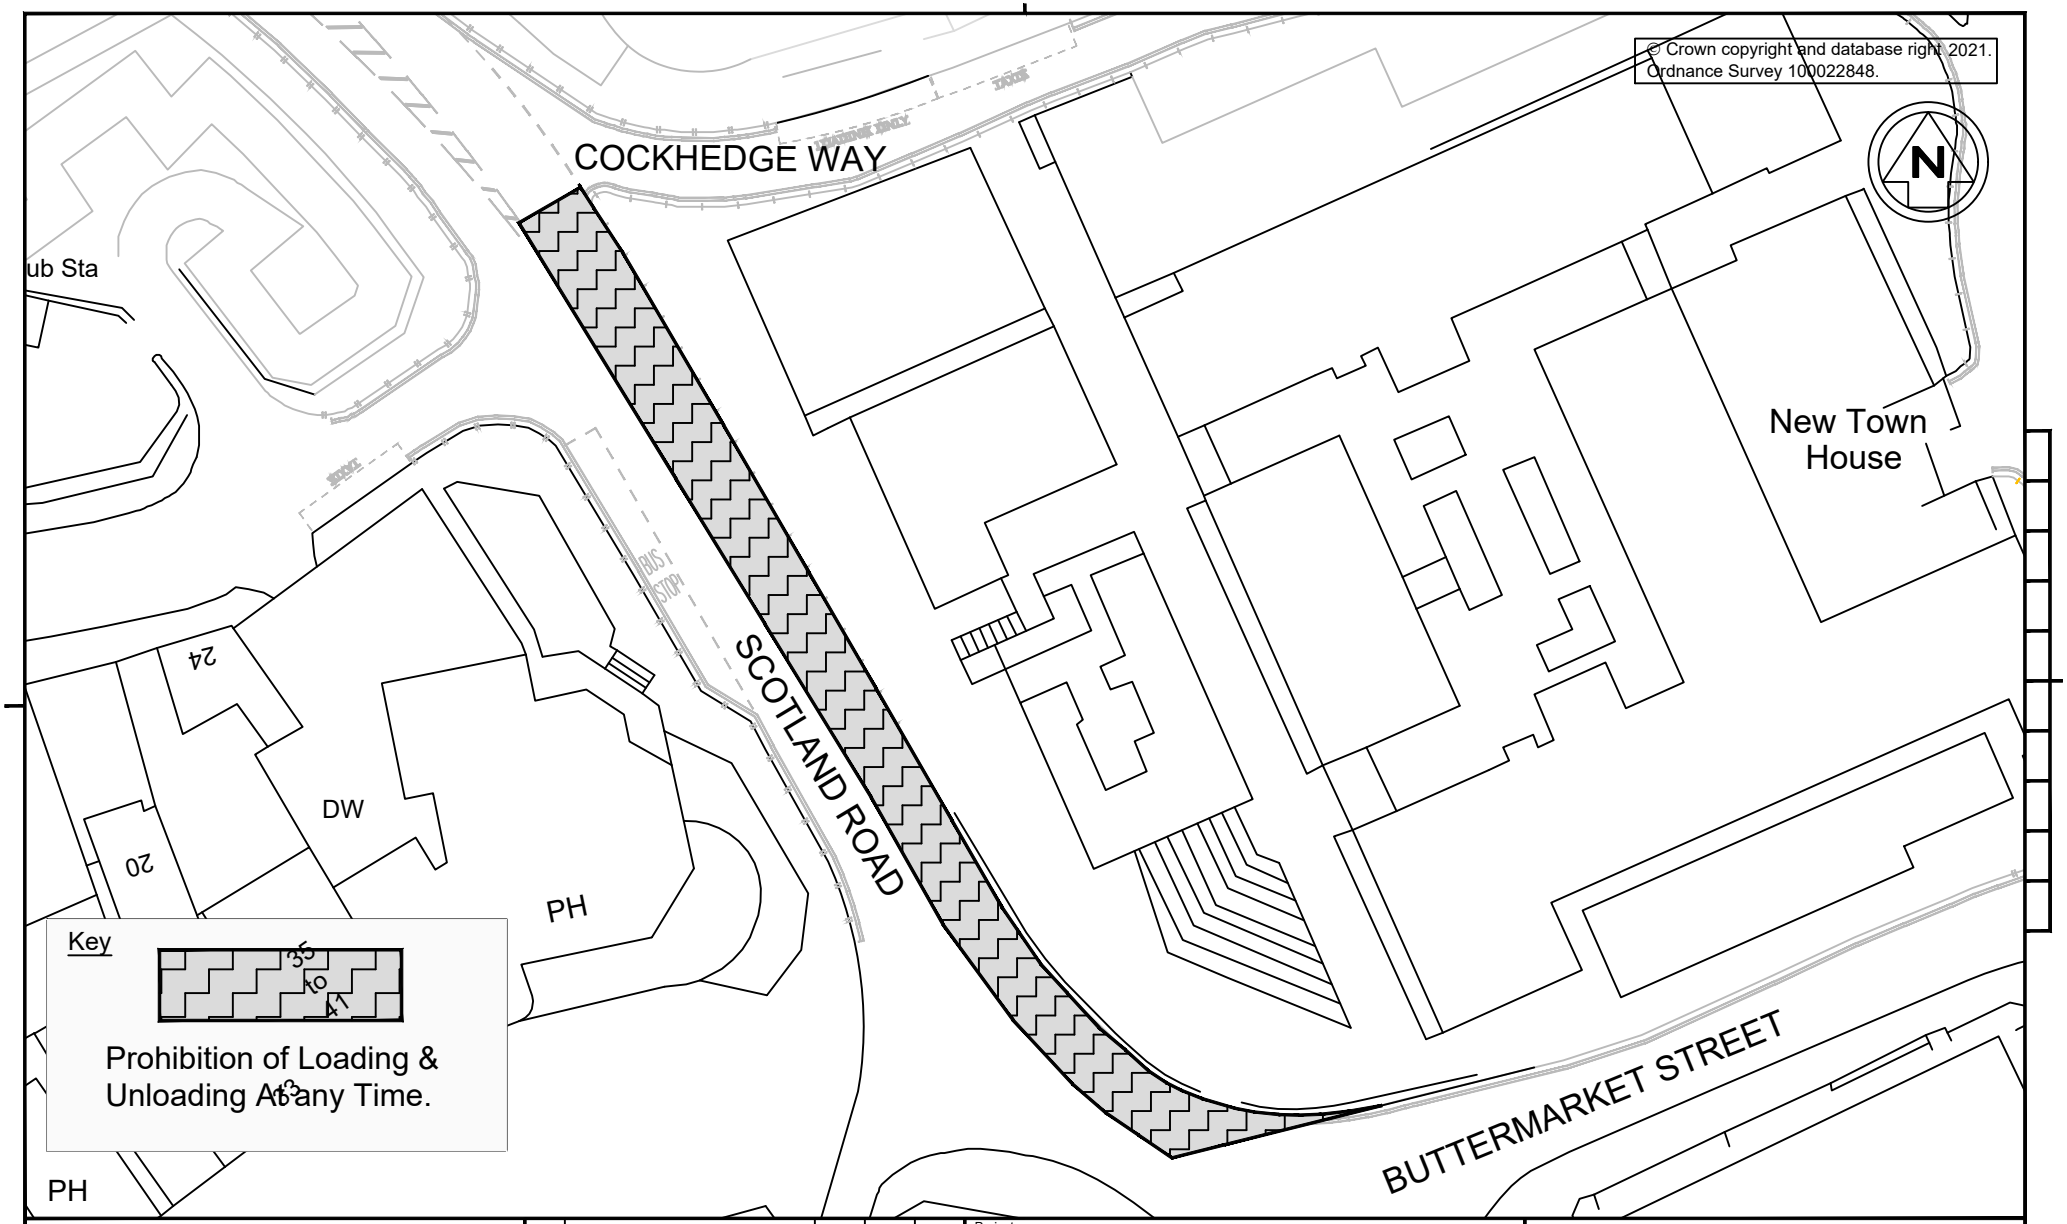

WARRINGTON
Borough Council

Environment and Transport Directorate
New Town House, Buttermarket Street, Warrington WA1 2NH

Revn.	Revision Details	Rev by	Chk by	Date:

Project
Scotland Road, Warrington

Proposed No Loading & Unloading At any Time.

Drawing Title
The Borough of Warrington (Traffic Management) (Civil Enforcement) Consolidation (Amendment No.40) Order 2021.

Drawn by J.B	e-mail	x-john.barnes@warrington.gov.uk	
Approved by D.W	Telephone	01925 443415	
Date 17/06/2021	Fax	01925 443255	Sheet 1 of 1

Scales	Drawing No.	Phase / Revision
NTS	E/TMRS/TRO965/60/1	

AutoCAD File Ref: Scotland Road Amend 40 NLAAT.dwg