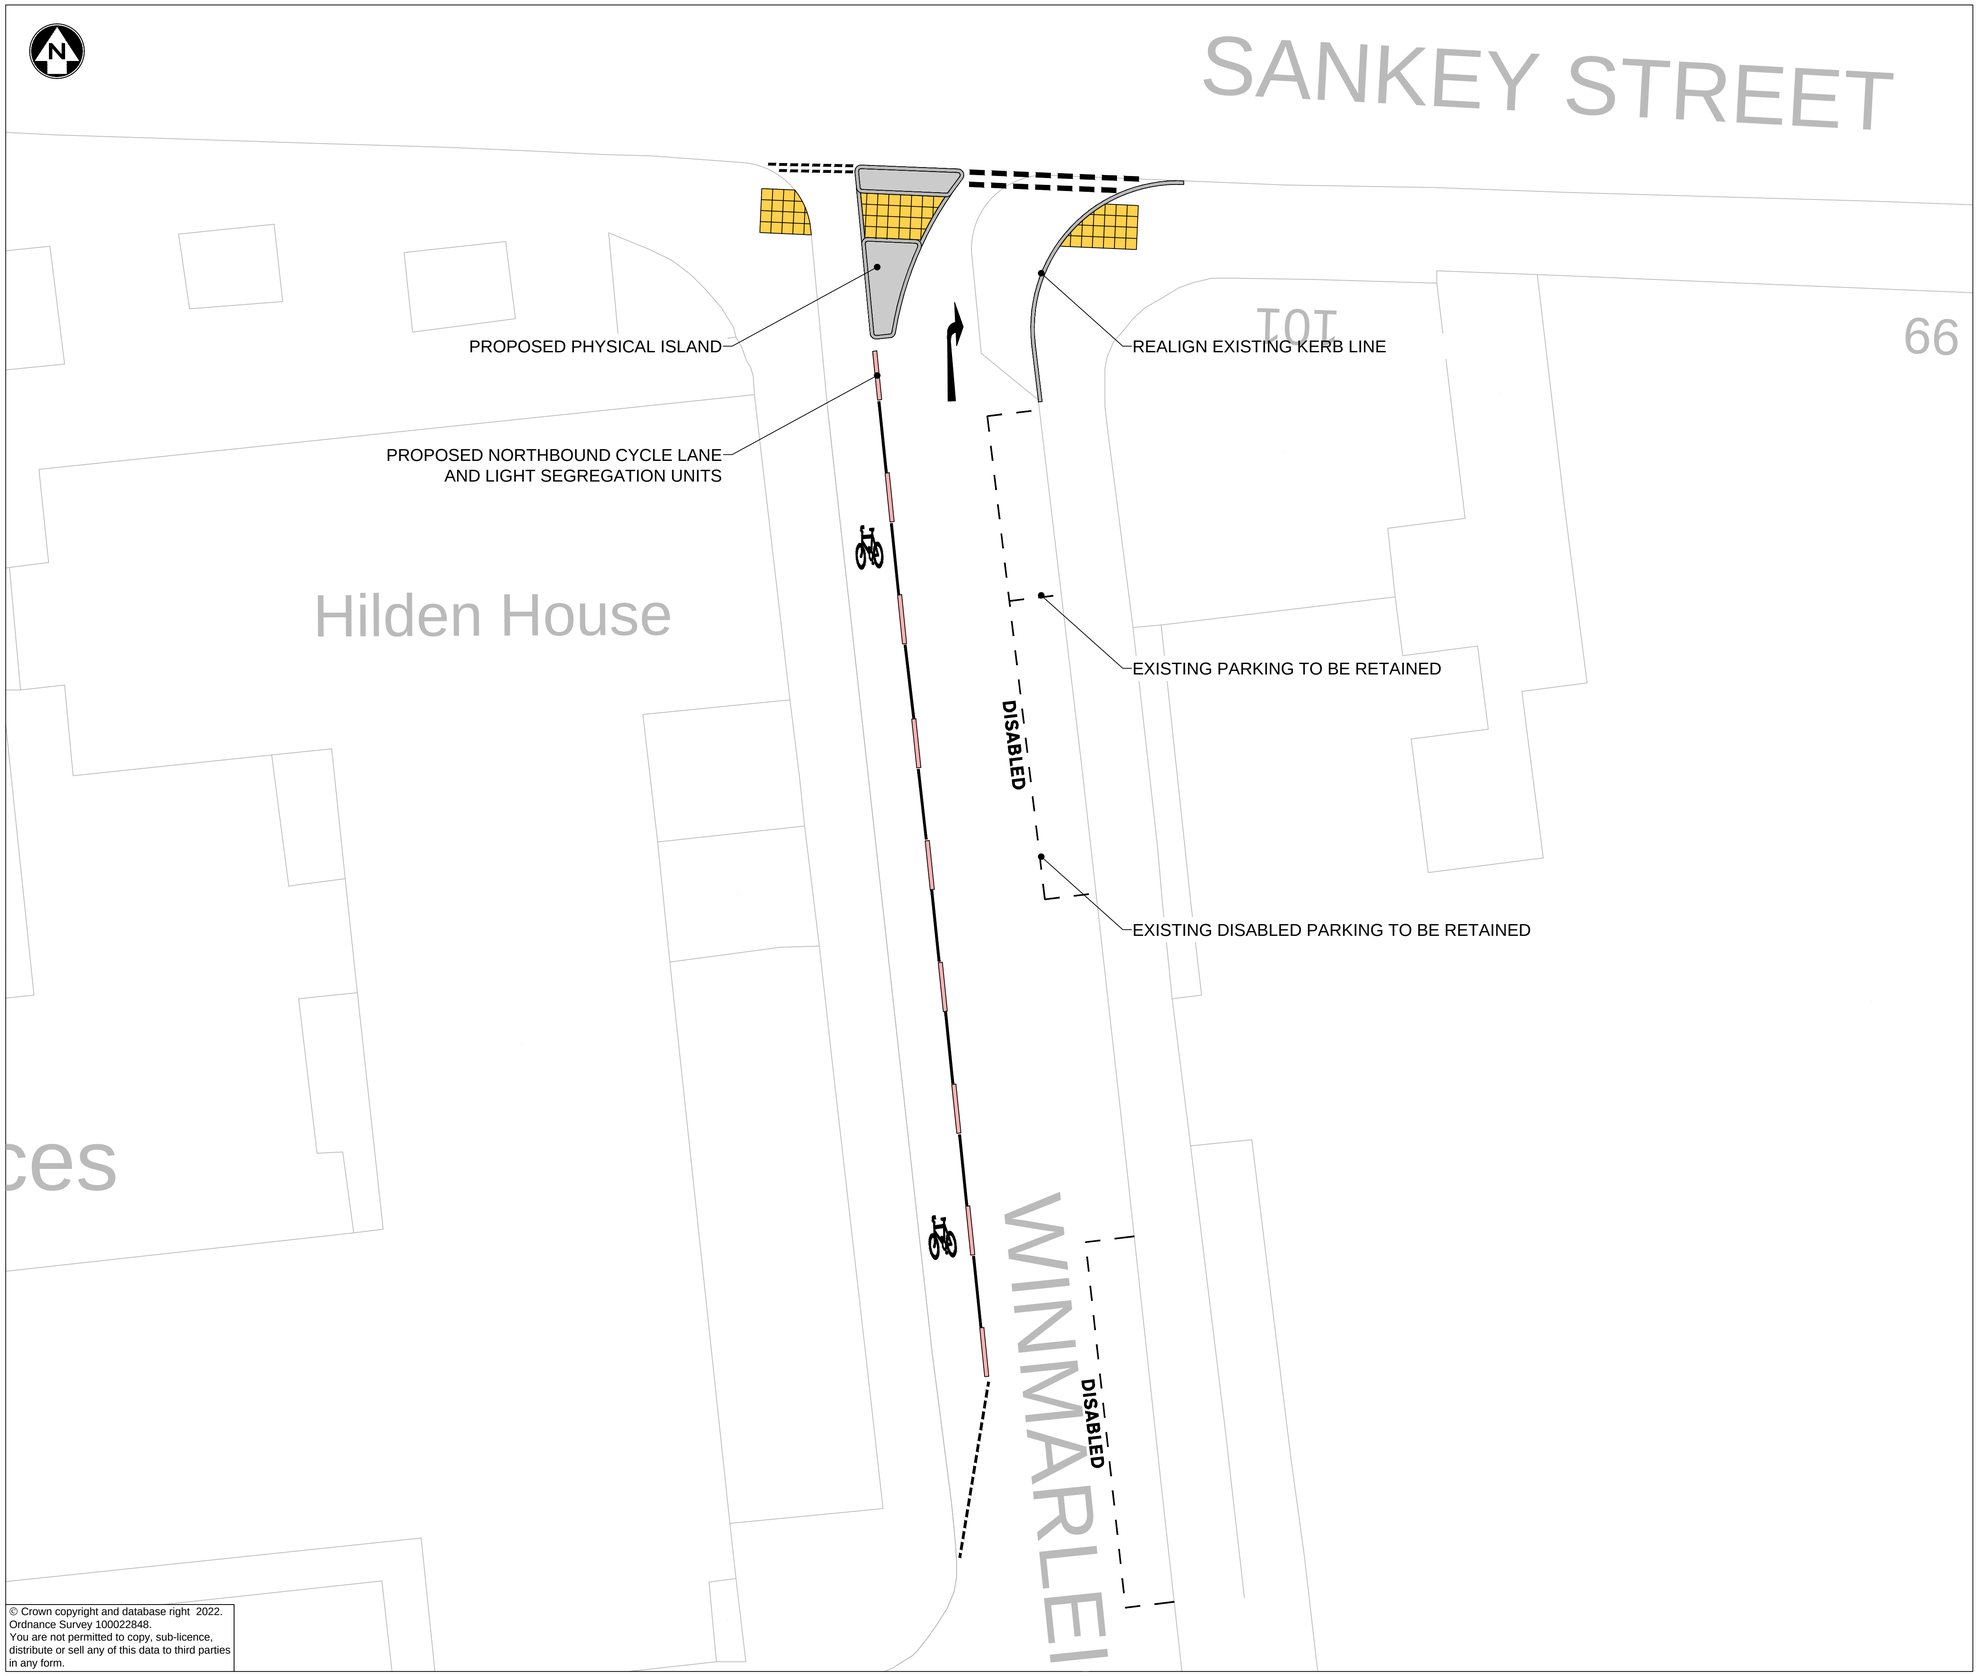

© Crown copyright and database right 2022.
Ordnance Survey 100022848.
You are not permitted to copy, sub-licence, distribute or sell any of this data to third parties in any form.

NOTES

Revn.	Revision Details	Rev by	Chk by	Date:

WARRINGTON
Borough Council
Environment and Transport Directorate
East Annexe, Town Hall, Sankey Street, Warrington WA1 1UH

Project
Active Travel Fund 2

Drawing Title
Winmarleigh St - Permanent Left Turn Ban

Drawn by	e-mail	@warrington.gov.uk	
Approved by	Telephone	01925 44	
Date	Fax	01925 443255	Sheet of
Scales	Drawing No. H21-002-002		Phase / Revision

AutoCAD File Ref: H21-002-002.dwg