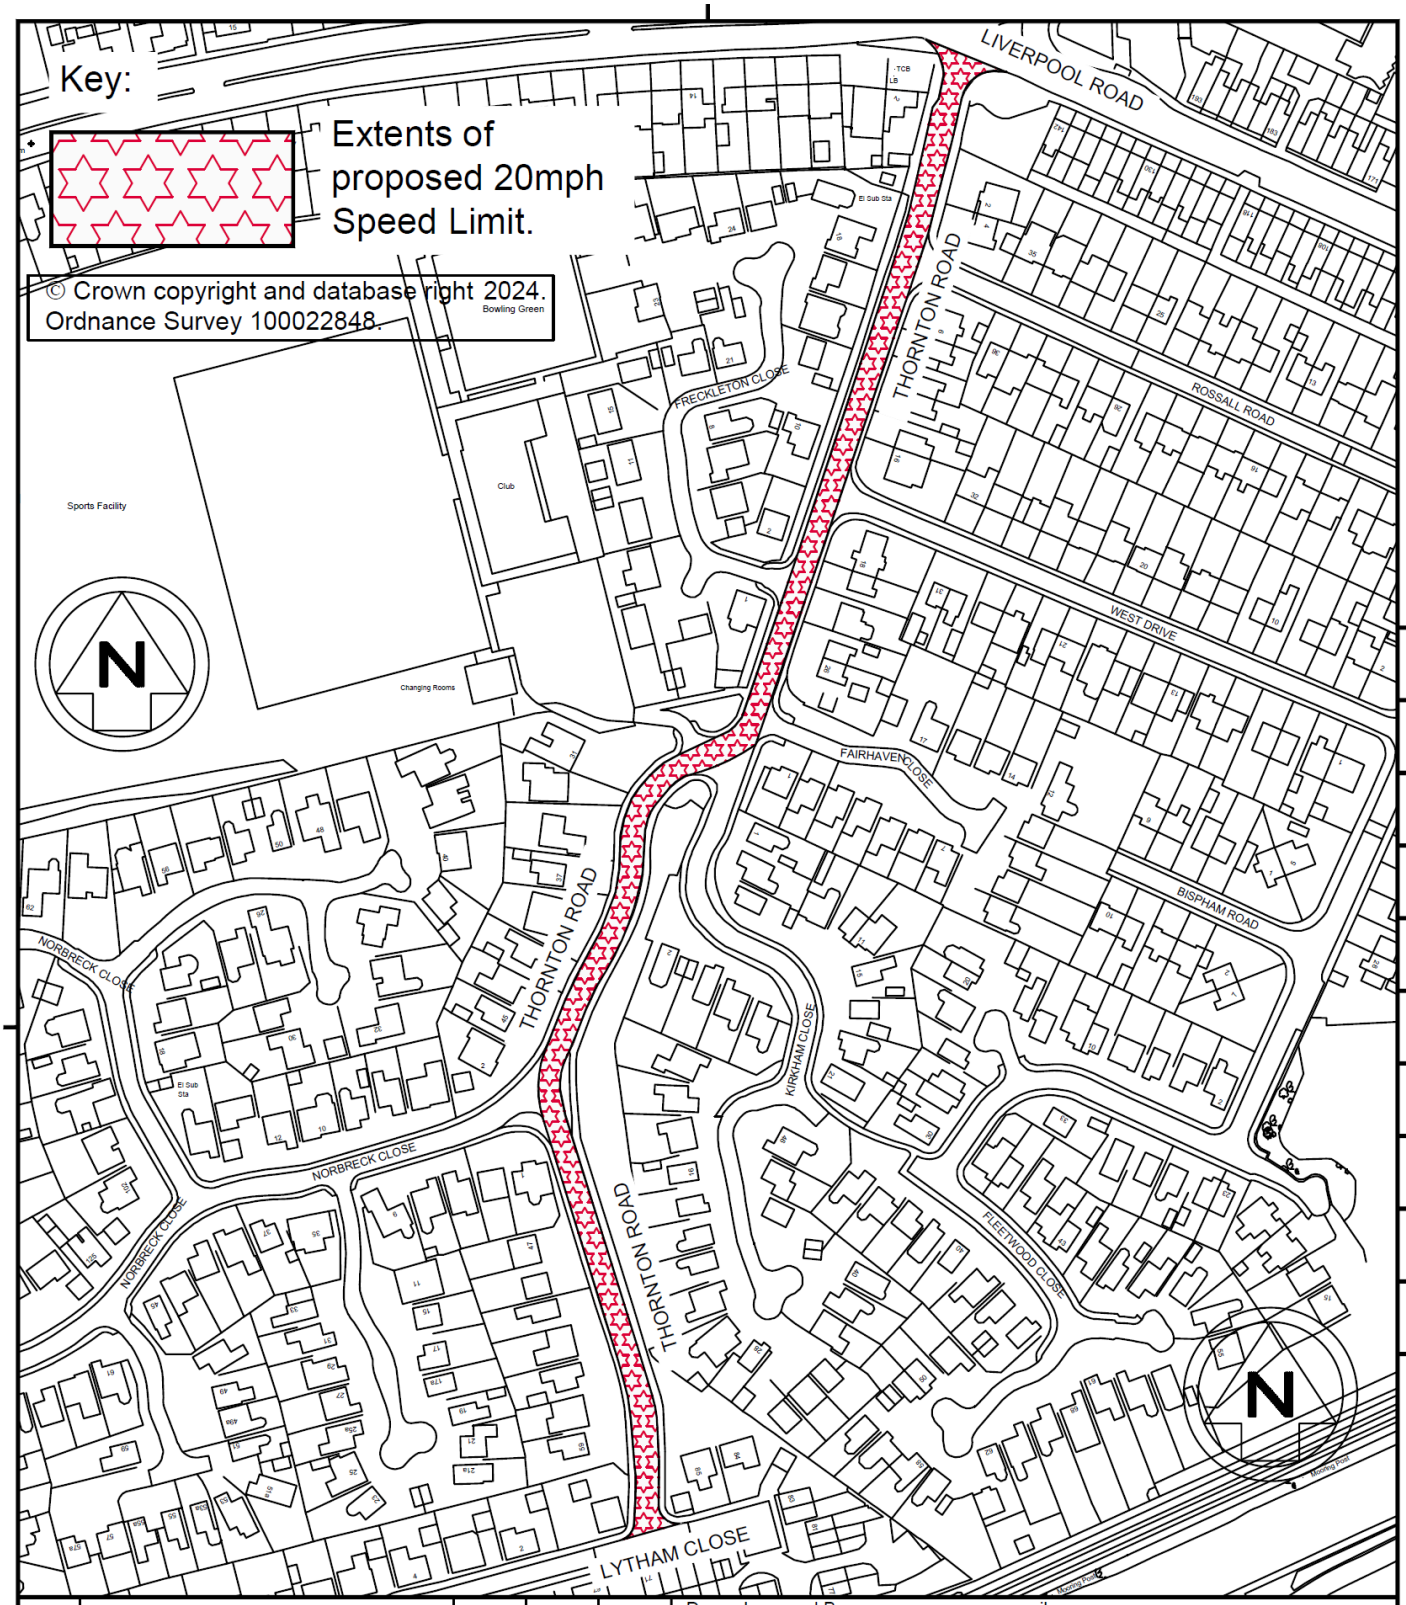

Revn.	Revision Details	Rev by	Chk by	Date:

WARRINGTON
Borough Council

Environment and Transport Directorate
East Annexe, Town Hall, Sankey Street, Warrington WA1 1UH

Drawn by	J.B	e-mail		
Approved by	D.W	Telephone	01925 44	
Date	Feb'24	Fax	01925 44	Sheet 1 of 1

Project
The Borough of Warrington (Various Roads)
(20mph Speed Limit) Consolidation

Drawing Title
(Amendment No.1) Order 2024.

Scales	Drawing No.	Phase / Revision
NTS	E/TMS/TRO/1054/17	

AutoCAD File Ref: TRO1054 Thornton Road Great Sankey.dwg